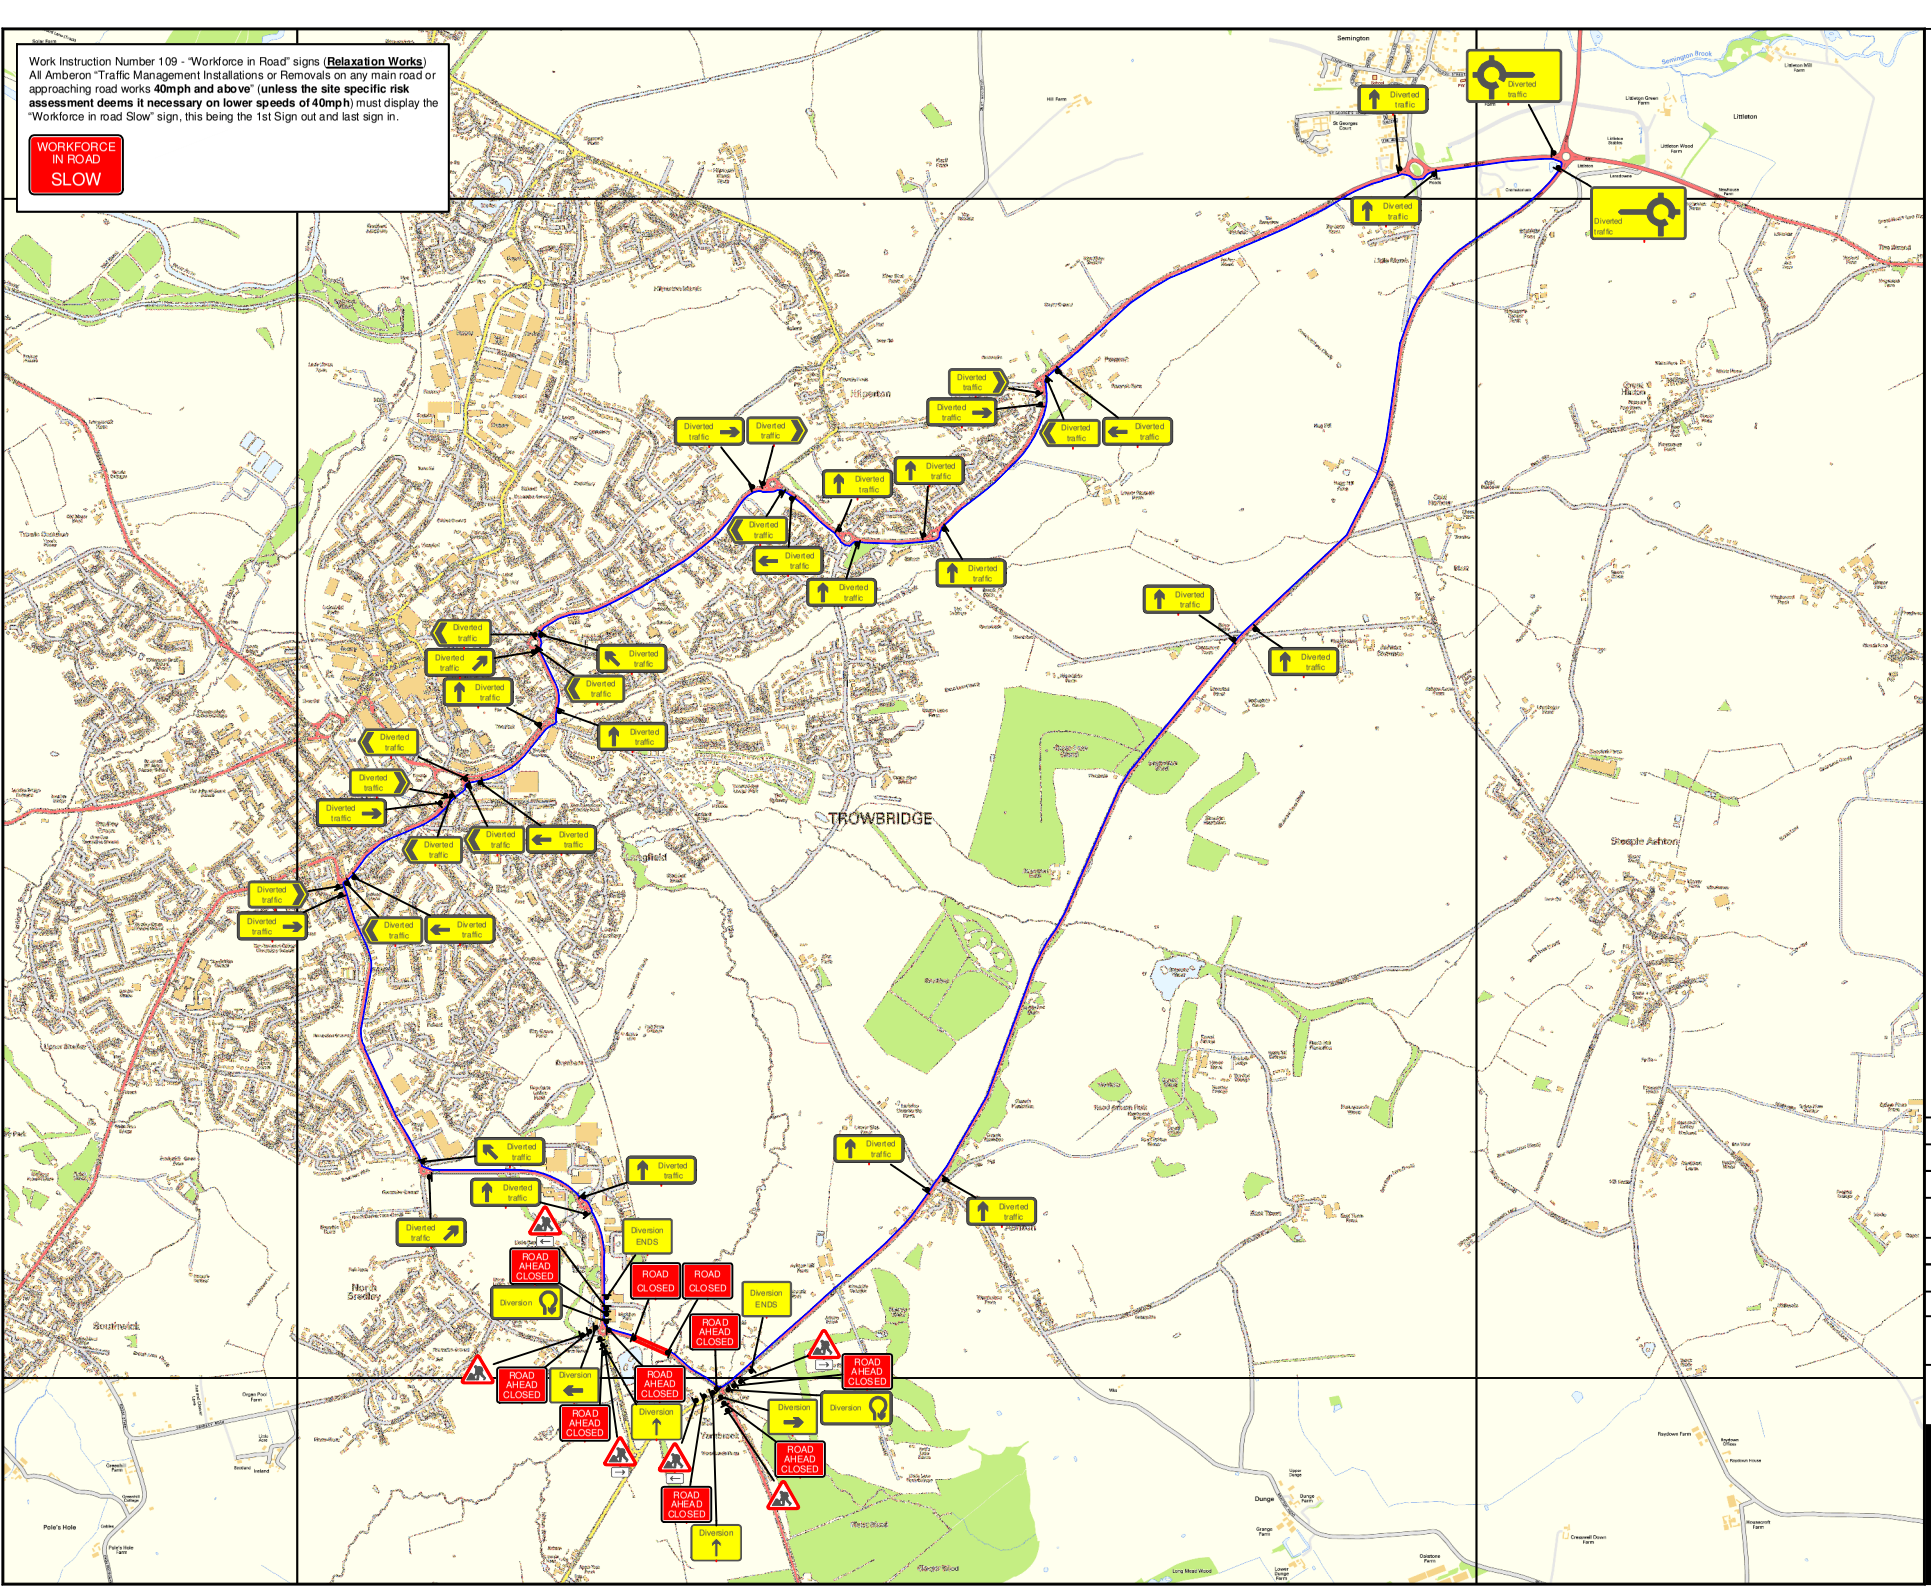


TRAFFIC MANAGEMENT NOTES:
1) All temporary traffic management shall be in accordance with Chapter 8 of the Traffic Signs Manual 2009.
2) All temporary traffic management shall be in accoradance with the Traffic Signs (Ammendment) (No.2) Regulations and General Directions 2016.
3) All temporary traffic management shall conform to the Safety at Street Works and Road Works, A Code of Practice.
4) All temporary traffic management signs should be located 450mm min from the kerb face.
5) All temporary traffic mangement sign locations are indicative and are subject to on site approval from the Engineer.

Key

- Traffic sign
- Traffic cone/cylinder
- No waiting cone
- Pedestrian barrier
- Road closure
- Diversion route

N

Checked by: J.Elliott

Customer: Amco Giffen

Job Reference:

Location: A463, Westbury Road, Trowbridge, BA14 6AB.

Date: 12.02.20

Description: Road Closure + Diversion

Scale: NTS

Amberon Ltd
Tel: 0845 371 5050

Produced By: L.Morris
Drawing Ref: LM/12.02.20.CP.Westbury

This Drawing is subject to Copyright and remains the property of Amberon Ltd.

Amberon Ltd